




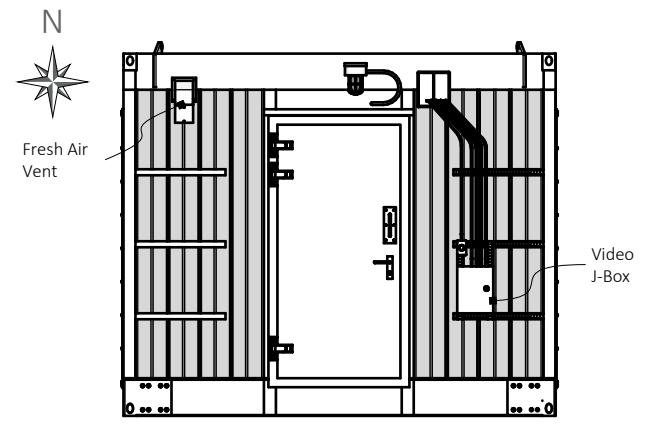


WEST SIDE VIEW

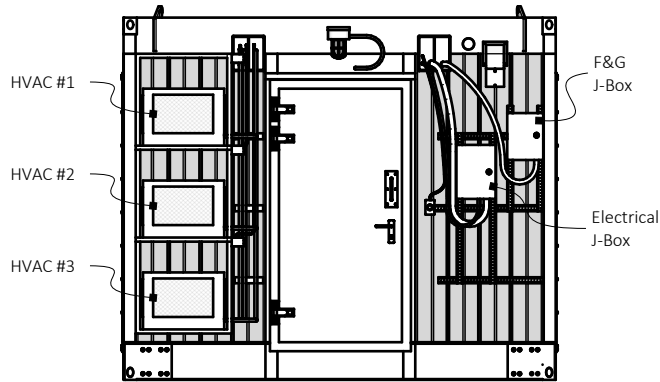

EAST SIDE VIEW

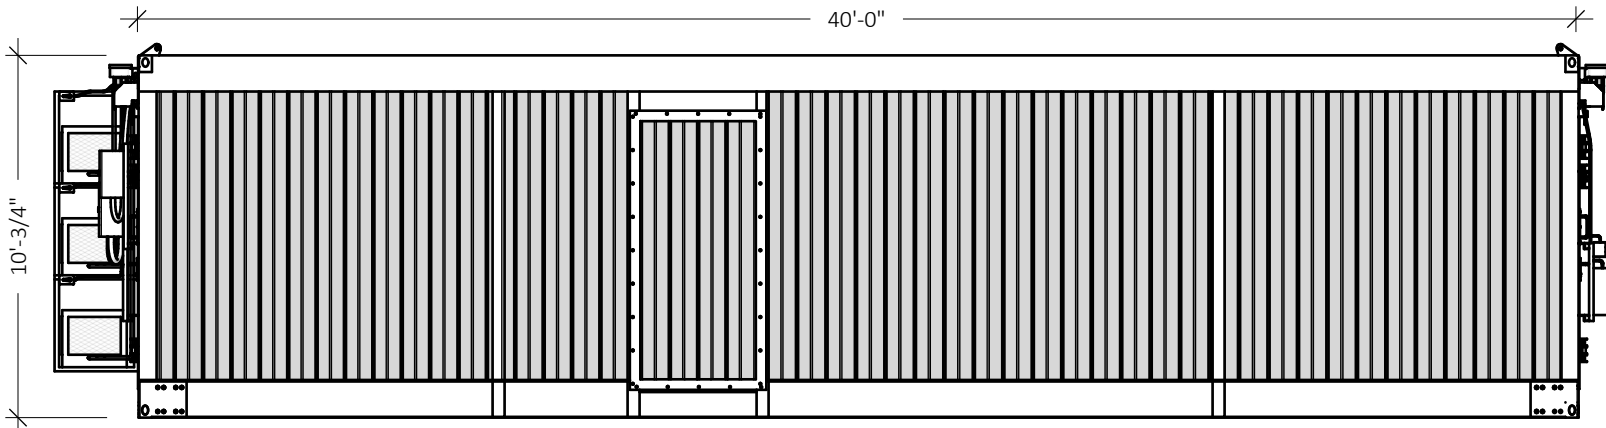

NORTH SIDE VIEW

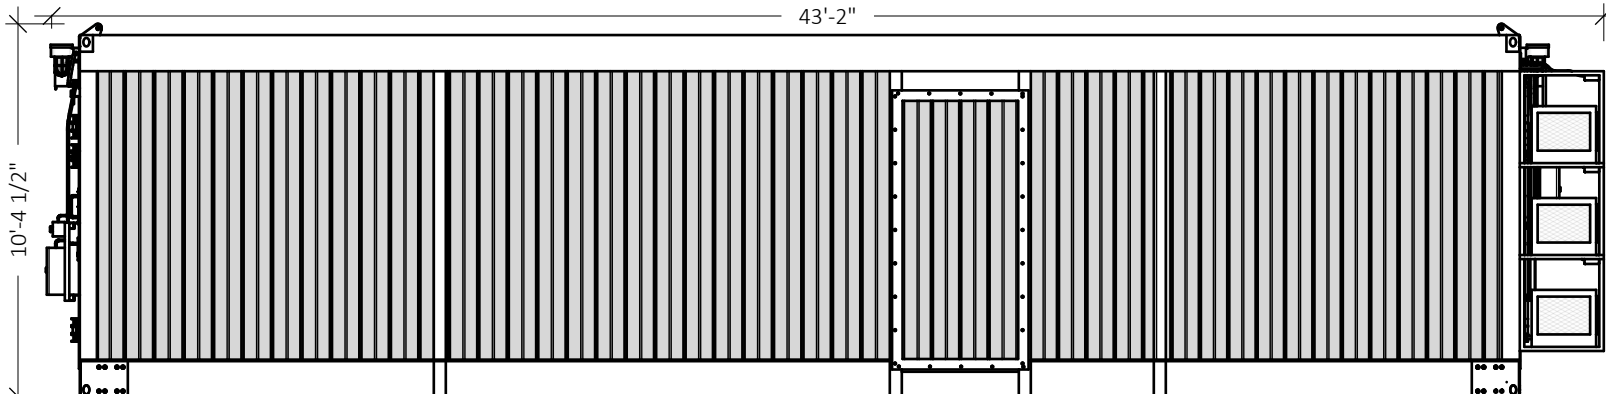


SOUTH SIDE VIEW

FURNISHINGS SCHEDULE		
MARK	QTY	DESCRIPTION
①	6	Bunk Shelf
②	12	Single Locker
③	3	Bunk Beds
④	2	Water Heater
⑤	3	Vanity Cabinet with Sink & Mirror
⑥	3	Custom Stainless Steel Shower
⑦	3	Toilet with Upper Cabinet
⑧	3	Desk with Chair(s)
⑨	4	File Cabinet
⑩	2	TV Entertainment Area


FIRE & GAS SCHEDULE		
MARK	QTY	DESCRIPTION
①	1	Fire & Gas Panel
②	2	Fire Extinguisher
③	3	Gas Detector
④	3	Smoke Detector
⑤	5	Thermal Detector

DOOR SCHEDULE		
MARK	QTY	DESCRIPTION
①	2	3'-0 x 6'-8 Exterior H-60
②	2	2'-8 x 6'-8 Mild Steel Class-B
③	3	2'-0 x 6'-8 Mild Steel Class-B

ELECTRICAL/HVAC SCHEDULE		
MARK	QTY	DESCRIPTION
①	1	Electrical Panel 120/240V 3-ph (Class 1 Div 2)
②	3	HVAC Condenser Unit (Class 1 div 2)
③	3	HVAC Air Handler Unit

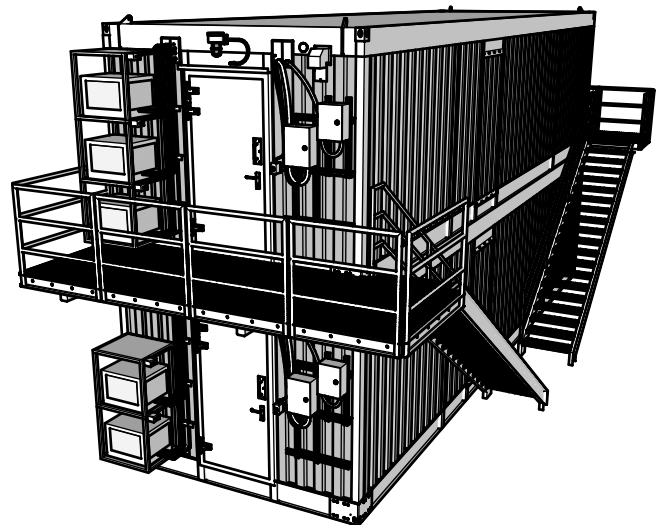

ISOMETRIC STACKED VIEW

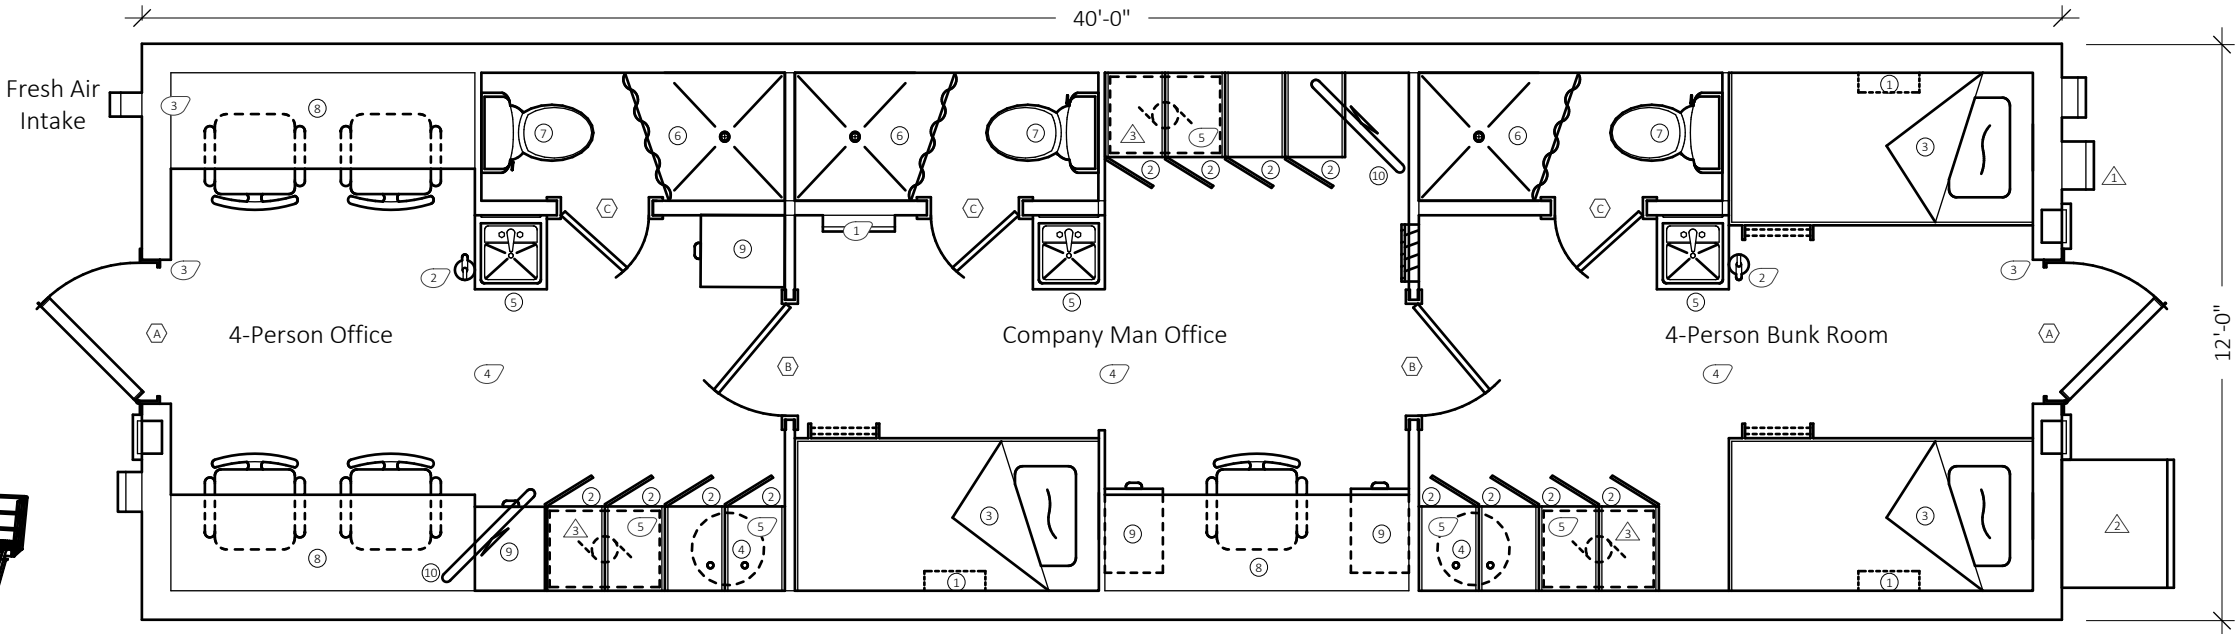

APPROVED (PROCEED AS IS)

APPROVED AS NOTED (REVISE AND RESUBMIT)

REJECTED (DO NOT PROCEED, RESUBMIT)

FOR INFORMATION ONLY

Date:

Customer Signature

REVISION HISTORY		
REV	DATE	DESCRIPTION

Gulf Land

STRUCTURES

(337) 993-9858

Designed By:

GLS

Drawn By:

KED

GLS Quote:

Gulf Land Structures, LLC

PO Box 52605

Lafayette, LA 70505-2605

4100 Cameron Street

Lafayette, LA 70506

Date:

06/21/14

Date:

04/18/16

Date:

Gulf Land

STRUCTURES

12' x 40' ABS H-60 Steel Building

4-Person Sleeper/4-Person Office/1-Company Man Office

General Arrangement

GLS RENTALS DEPARTMENT

Page G-1.0

REV A