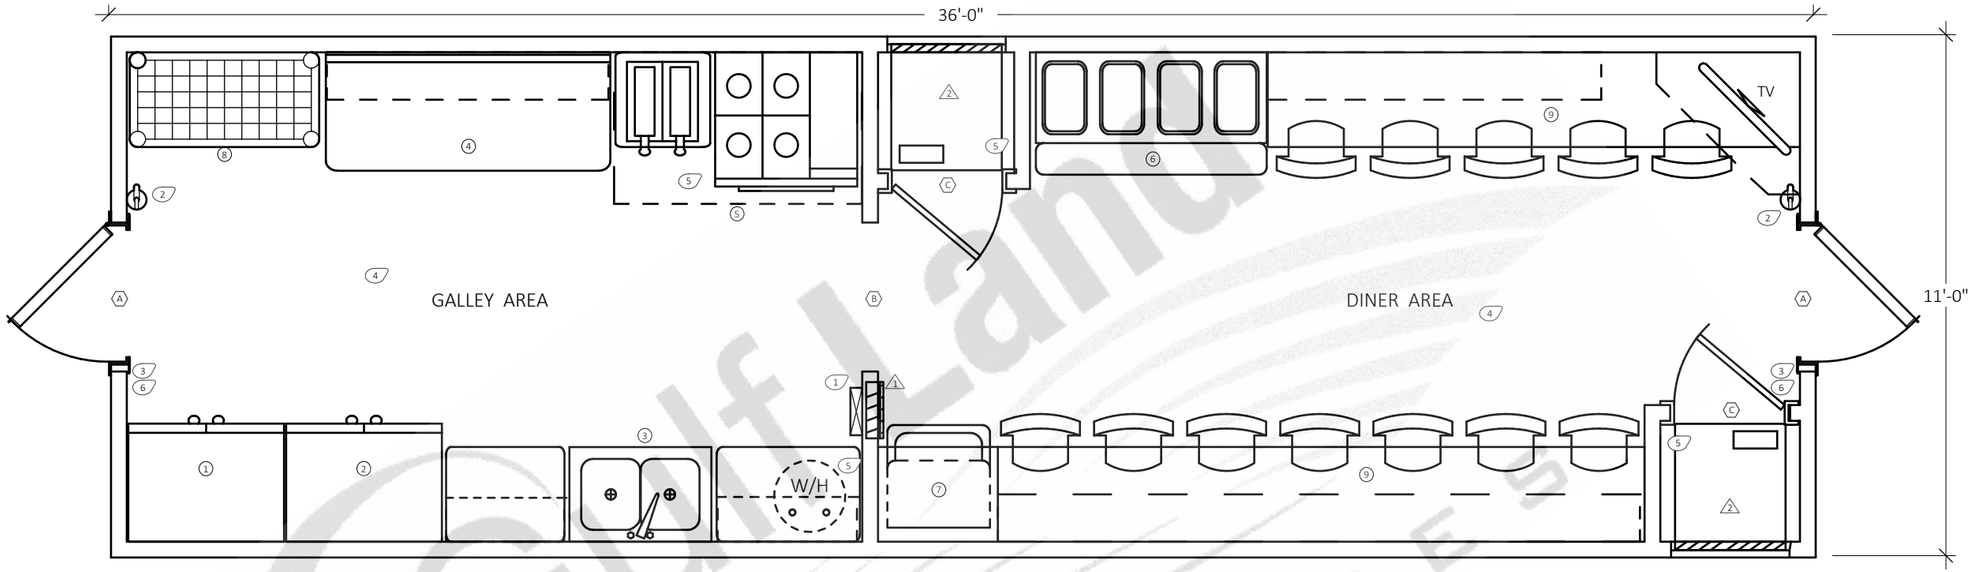

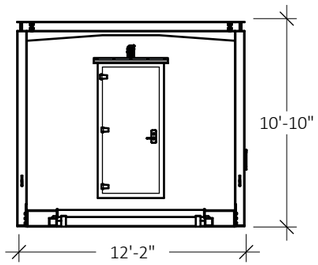

WEST VIEW

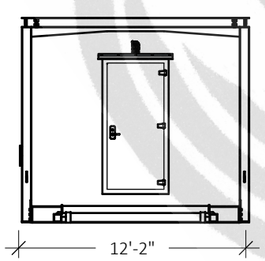

EAST VIEW

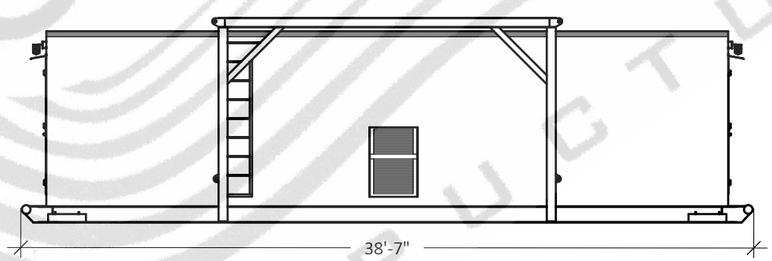

NORTH VIEW

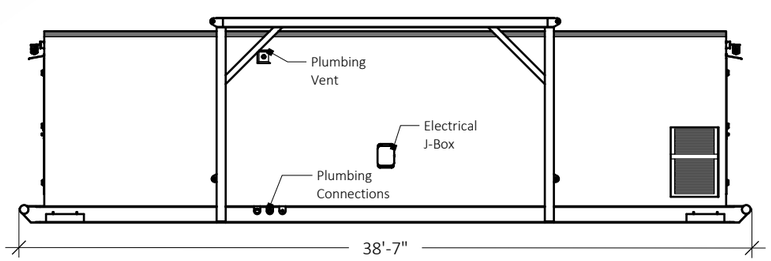

SOUTH VIEW

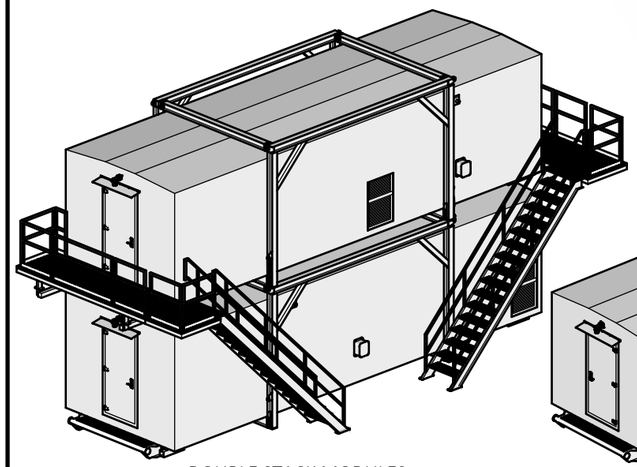
DOUBLE STACK MODULES

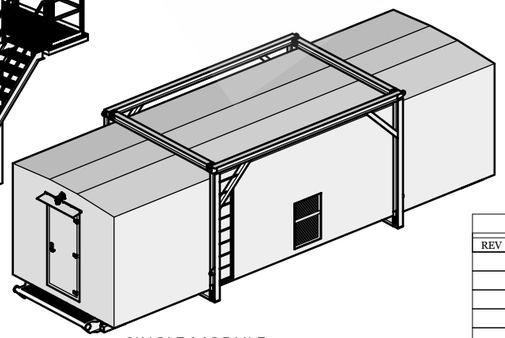
SINGLE MODULE

NOTE:
Building Weight 19,200 lbs.

DOOR SCHEDULE		
MARK	QTY	DESCRIPTION
A	2	3-0 x 6-8 Exterior Aluminum
B	1	3-2 x 6-8 Cased Opening
C	2	2-6 x 6-8 Wood Hollow Core

ELECTRICAL/HVAC SCHEDULE		
MARK	QTY	DESCRIPTION
1	1	Electrical 120/240V 1-ph 200amp Non-Classified
2	2	HVAC Unit (Non-Classified)

FIRE & GAS SCHEDULE		
MARK	QTY	DESCRIPTION
1	1	Fire & Gas Panel
2	2	Fire Extinguisher
3	2	Gas Detector
4	2	Smoke Detector
5	4	Thermal Detector
6	2	Manual Pull Station

FURNISHINGS SCHEDULE		
MARK	QTY	DESCRIPTION
1	1	Freezer
2	1	Refrigerator
3	1	Cabinet with Sink and Upper Pot Rack
4	1	Work Station with Upper Shelf
5	1	Range/Oven/Fryer/Exhuast Hood
6	1	Steam Table
7	1	Ice Machine and/or Milk Machine
8	1	Baker's Rack Shelving
9	2	Snack Bar with Chairs and Upper Shelf

REVISION HISTORY

REV	DATE	DESCRIPTION
-	-	-

Gulf Land Structures, LLC
PO Box 52605
Lafayette, LA 70505-2605
4100 Cameron Street
Lafayette, LA 70506
(337) 993-9858

Designed By:	KED	Date:	06/21/07
Drawn By:	KED	Date:	05/30/18
GLS Quote:		Date:	

GLS RENTALS
DEPARTMENT

11' x 36' Fiberglass Building
Galley / Diner

General Arrangement

Page
G-1.0

REV A